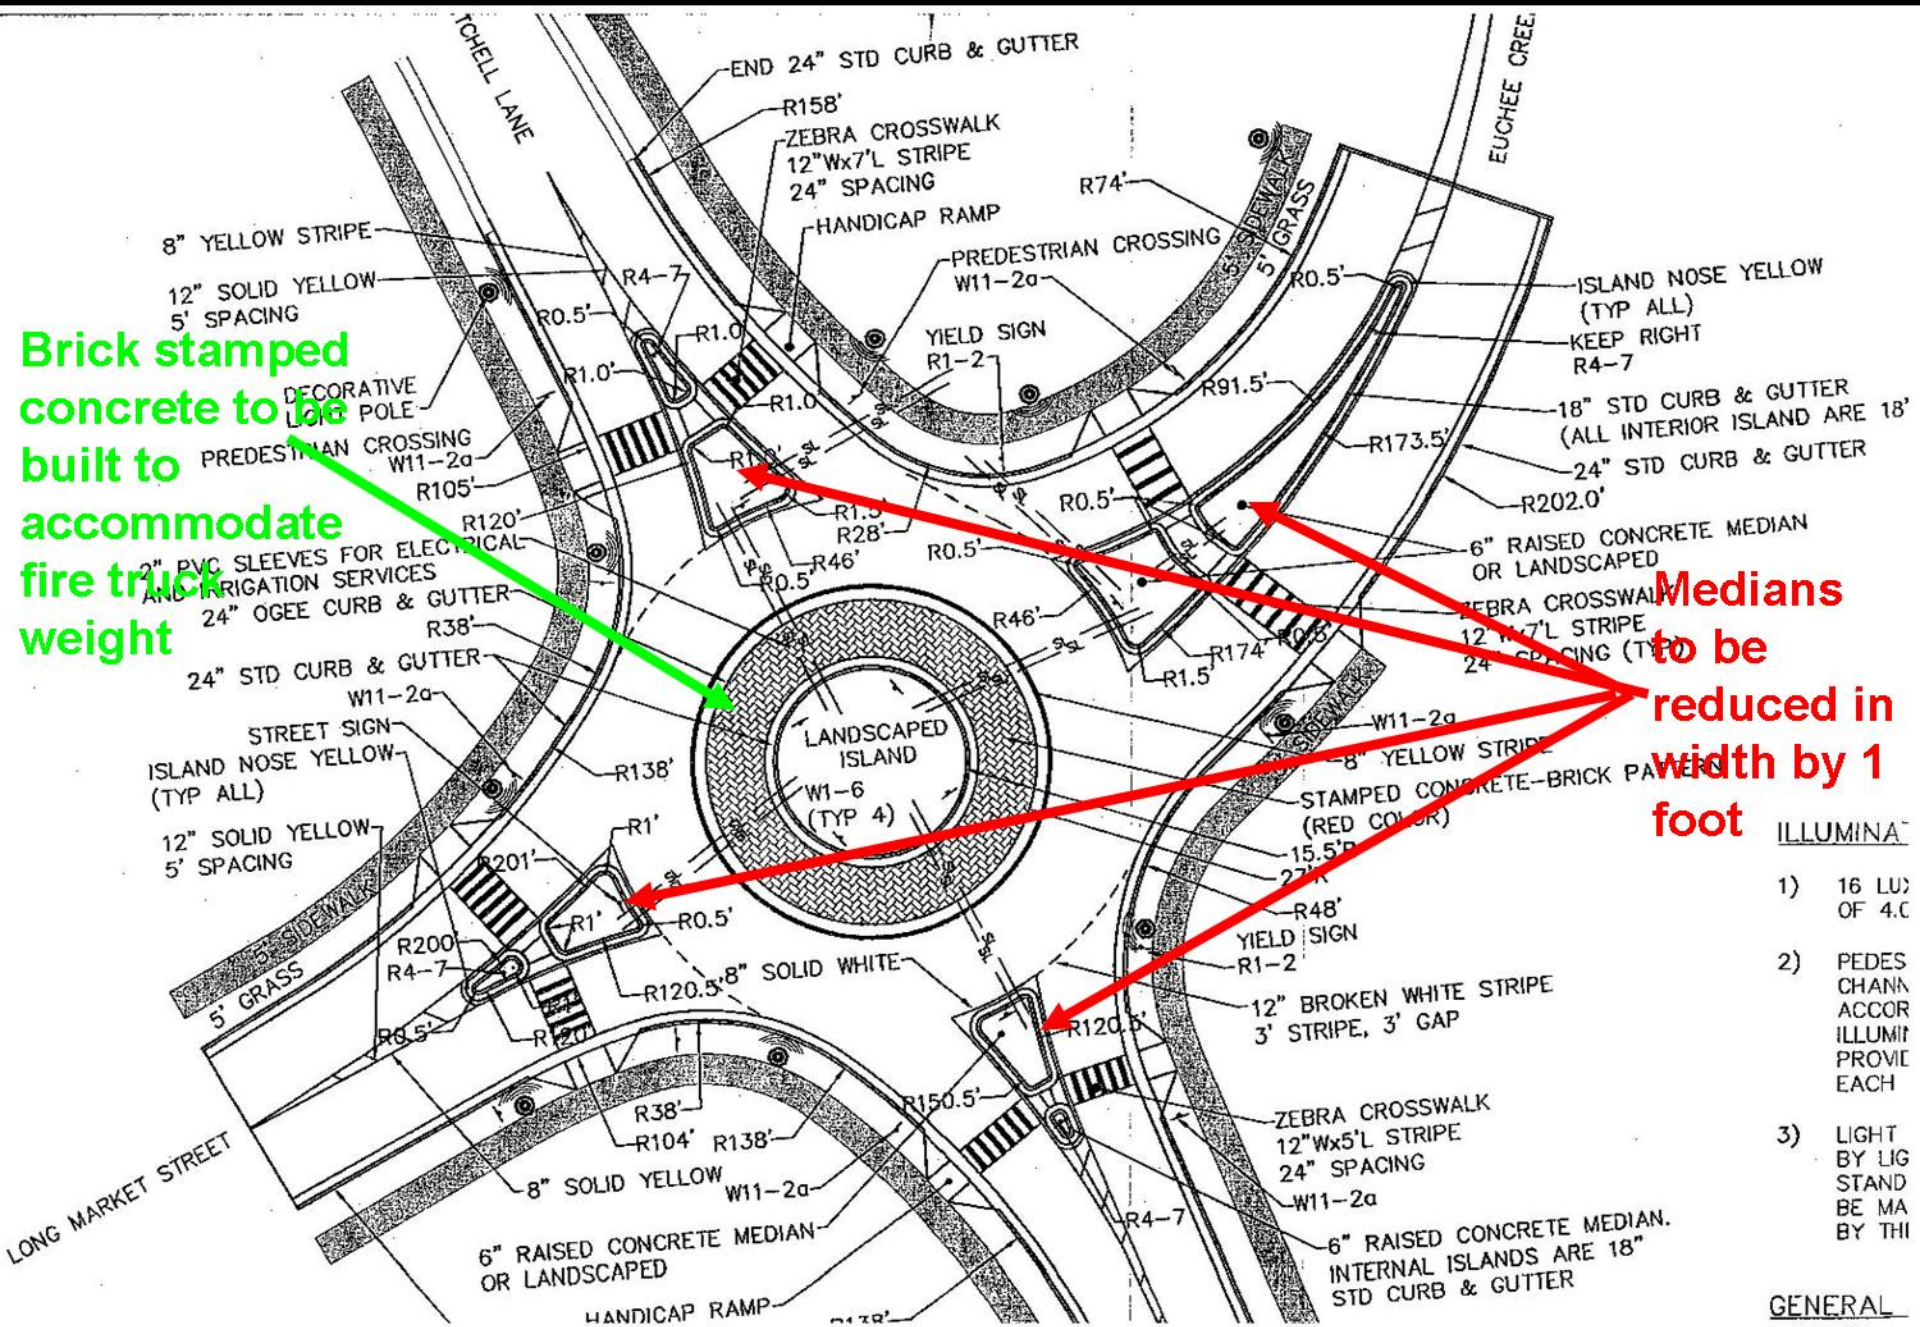
Brick stamped concrete to be built to accommodate fire truck weight
Medians to be reduced in width by 1 foot
END 24" STD CURB & GUTTER
R158'
ZEBRA CROSSWALK
12"Wx7'L STRIPE
24" SPACING
HANDICAP RAMP
PREDESTRIAN CROSSING
W11-2a
YIELD SIGN
R1-2
R74'
5' SIDEWALK
5' GRASS
EUCHEE CREE
8" YELLOW STRIPE
12" SOLID YELLOW
5' SPACING
R4-7
R0.5'
R1.0'
R1.0
DECORATIVE LIGHT POLE
PREDESTRIAN CROSSING
W11-2a
R105'
R120'
2" PVC SLEEVES FOR ELECTRICAL AND IRRIGATION SERVICES
24" OGEE CURB & GUTTER
R38'
24" STD CURB & GUTTER
W11-2a
STREET SIGN
ISLAND NOSE YELLOW
(TYP ALL)
12" SOLID YELLOW
5' SPACING
R138'
R1'
R201'
R200'
R4-7
R0.5'
R120.5'
8" SOLID WHITE
R38'
R104'
R138'
8" SOLID YELLOW
W11-2a
6" RAISED CONCRETE MEDIAN
OR LANDSCAPED
HANDICAP RAMP
LONG MARKET STREET
LANDSCAPED ISLAND
W1-6
(TYP 4)
R150.5'
R46'
R28'
R1.5'
R91.5'
R173.5'
R174'
R1.5'
R0.5'
ISLAND NOSE YELLOW
(TYP ALL)
KEEP RIGHT
R4-7
18" STD CURB & GUTTER
(ALL INTERIOR ISLAND ARE 18'
24" STD CURB & GUTTER
R202.0'
6" RAISED CONCRETE MEDIAN
OR LANDSCAPED
ZEBRA CROSSWALK
12"Wx7'L STRIPE
24" SPACING (TYP)
W11-2a
8" YELLOW STRIPE
STAMPED CONCRETE-BRICK PATTERN
(RED COLOR)
15.5'R
27'R
R48'
YIELD SIGN
R1-2
12" BROKEN WHITE STRIPE
3' STRIPE, 3' GAP
ZEBRA CROSSWALK
12"Wx5'L STRIPE
24" SPACING
W11-2a
R4-7
6" RAISED CONCRETE MEDIAN.
INTERNAL ISLANDS ARE 18"
STD CURB & GUTTER
ILLUMINAT
1) 16 LU
OF 4.0
2) PEDES
CHANN
ACCOR
ILLUMI
PROVI
EACH
3) LIGHT
BY LIG
STAND
BE MA
BY THI
GENERAL