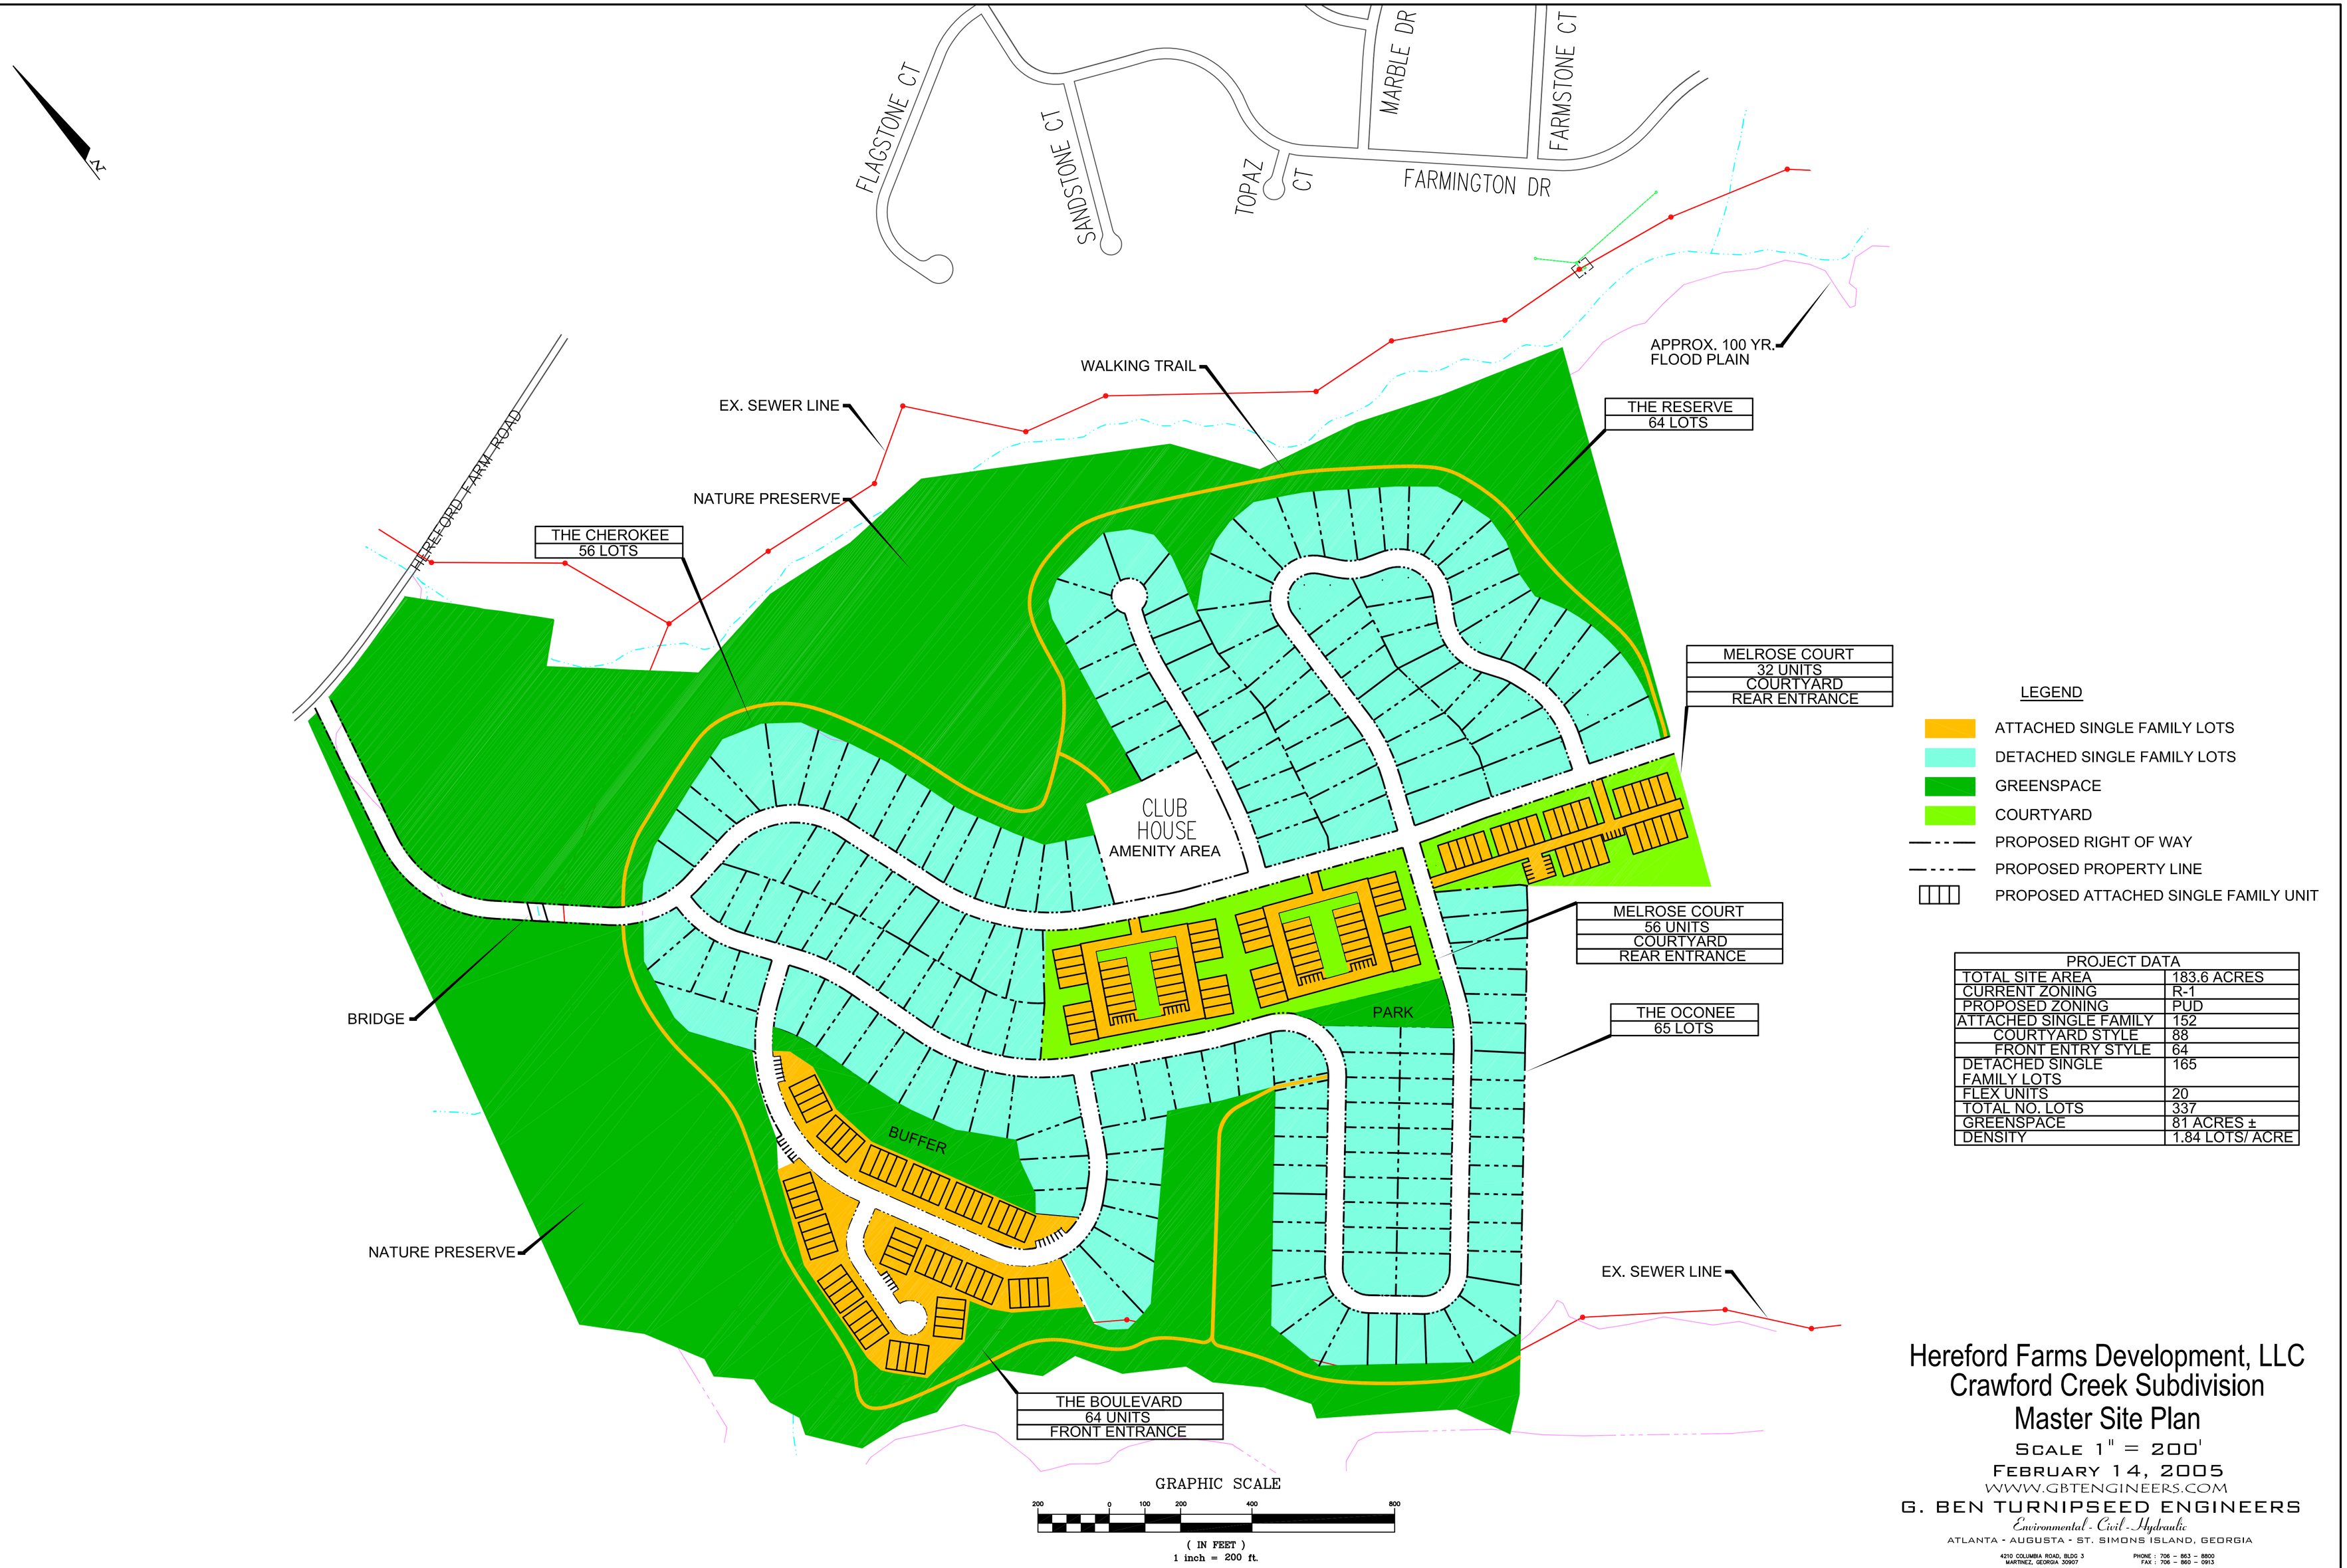

PROJECT DATA	
TOTAL SITE AREA	183.6 ACRES
CURRENT ZONING	R-1
PROPOSED ZONING	PUD
ATTACHED SINGLE FAMILY	152
COURTYARD STYLE	88
FRONT ENTRY STYLE	64
DETACHED SINGLE FAMILY LOTS	165
FLEX UNITS	20
TOTAL NO. LOTS	337
GREENSPACE	81 ACRES ±
DENSITY	1.84 LOTS/ ACRE

Hereford Farms Development, LLC
Crawford Creek Subdivision
Master Site Plan

SCALE 1" = 200'

FEBRUARY 14, 2005

WWW.GBTENGINEERS.COM
G. BEN TURNIPSEED ENGINEERS
Environmental · Civil · Hydraulic
ATLANTA · AUGUSTA · ST. SIMONS ISLAND, GEORGIA
4210 COLUMBIA ROAD, BLDG 3
MARTINEZ, GEORGIA 30907
PHONE : 706 - 863 - 8600
FAX : 706 - 860 - 0913