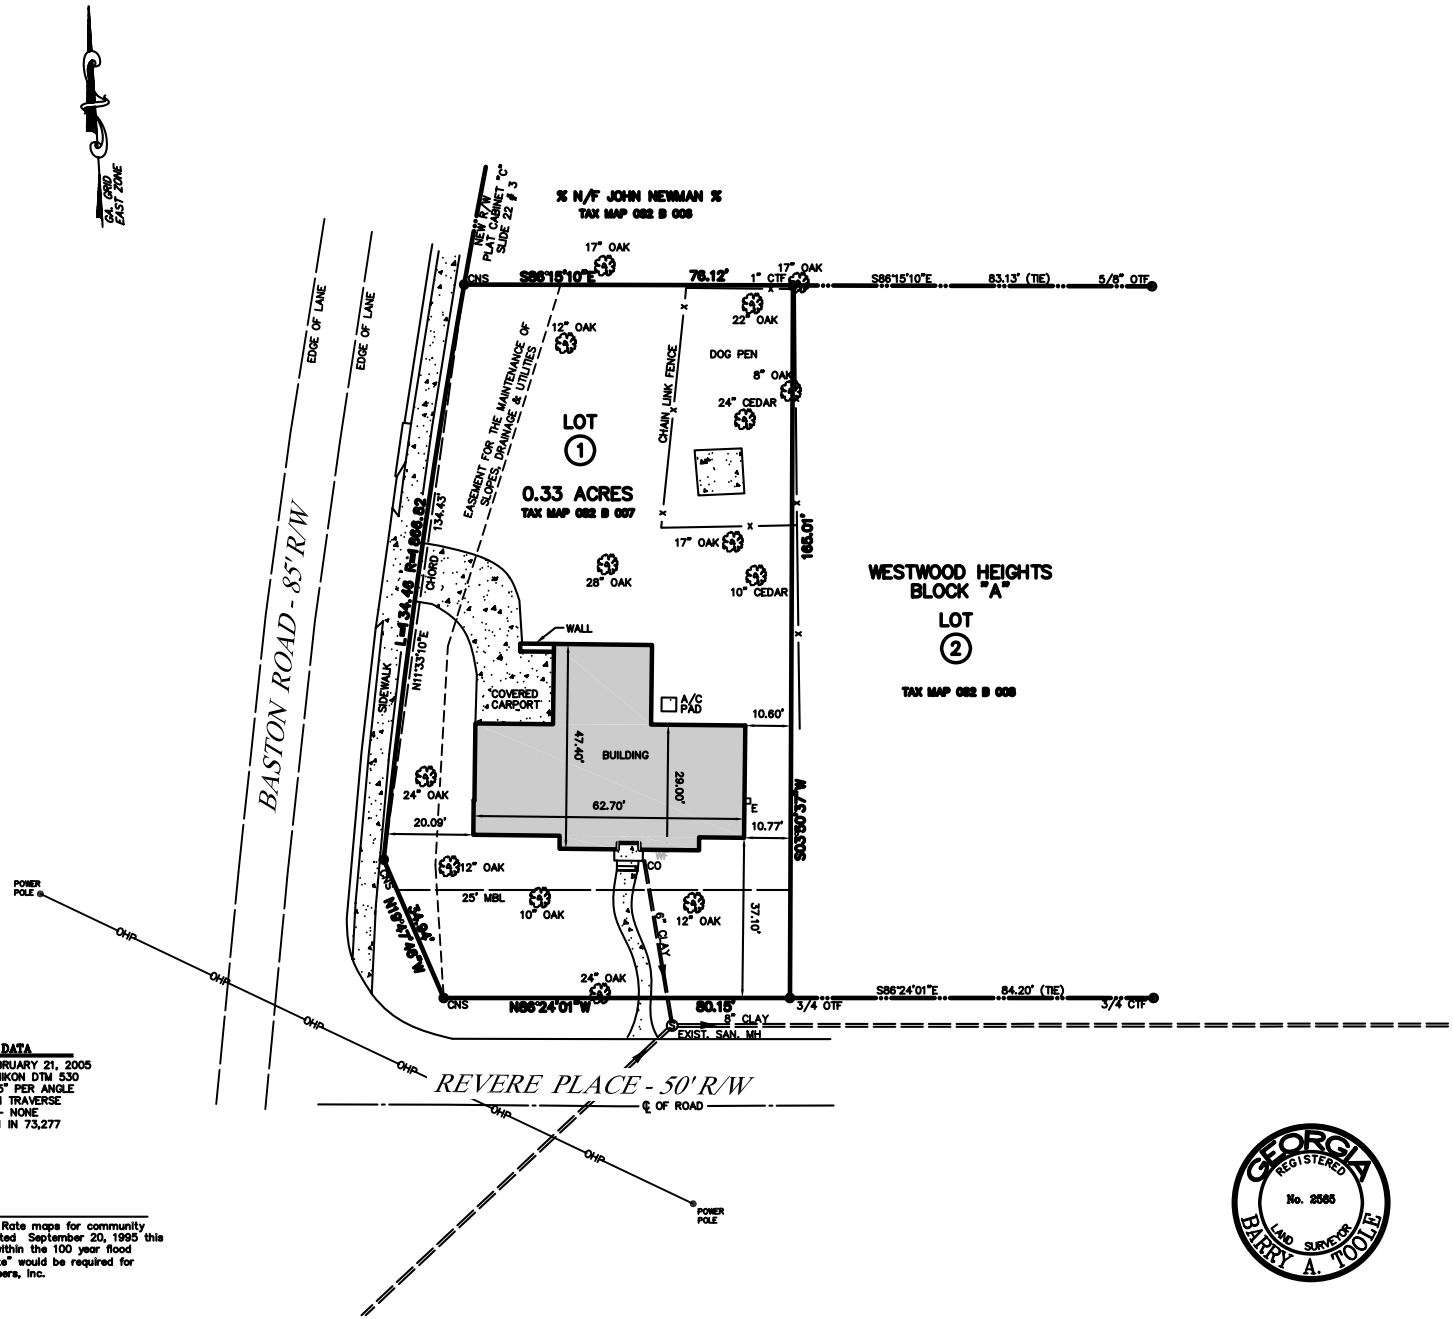

TECHNICAL DATA

DATE OF SURVEY – FEBRUARY 21, 2005
EQUIPMENT USED – NIKON DTM 530
ANGULAR ERROR – 5" PER ANGLE
PRECISION – OPEN TRAVERSE
ADJUSTMENT – NONE
PLAT CLOSURE: 1 IN 73,277

SPECIAL NOTE:

According to the Flood Insurance Rate maps for community Panel Number 130059 0095 B Dated September 20, 1995 this property does not appear to lie within the 100 year flood plain. A "Flood Elevation Certificate" would be required for certification by W. R. Toole Engineers, Inc.

GEORGIA REGISTERED No. 2565 LAND SURVEYOR BARRY A. TOOLE

REV. NO.	DATE	DESCRIPTION

COLUMBIA COUNTY, GEORGIA

SHEET TITLE: PLAT

SHOWING 314 BASTON ROAD, AKA LOT 1 BLOCK A WESTWOOD HEIGHTS S/D, 125A G.M.D.

PROJECT TITLE: LINDA LONG

W R Toole Engineers, Inc.
349 Greene Street • Augusta, Georgia 30901 • 706.722.4114
Engineers • Consultants • Surveyors • Planners

SCALE 20 0 20 IN FEET

PROJECT INFORMATION

JOB NO: 05026
DRAWN BY: MJS
CHECKED BY: BAT
DRAWING FILE: 05026P.dwg
DRAWING SCALE: 1" = 20'
ORIGINAL RELEASE DATE: FEBRUARY 22, 2005

Sheet: 1 of 1