## CVS #75947 - GROVETOWN, GEORGIA

**HEREFORD FARM ROAD & COLUMBIA ROAD**

**NOVEMBER 2, 2009**

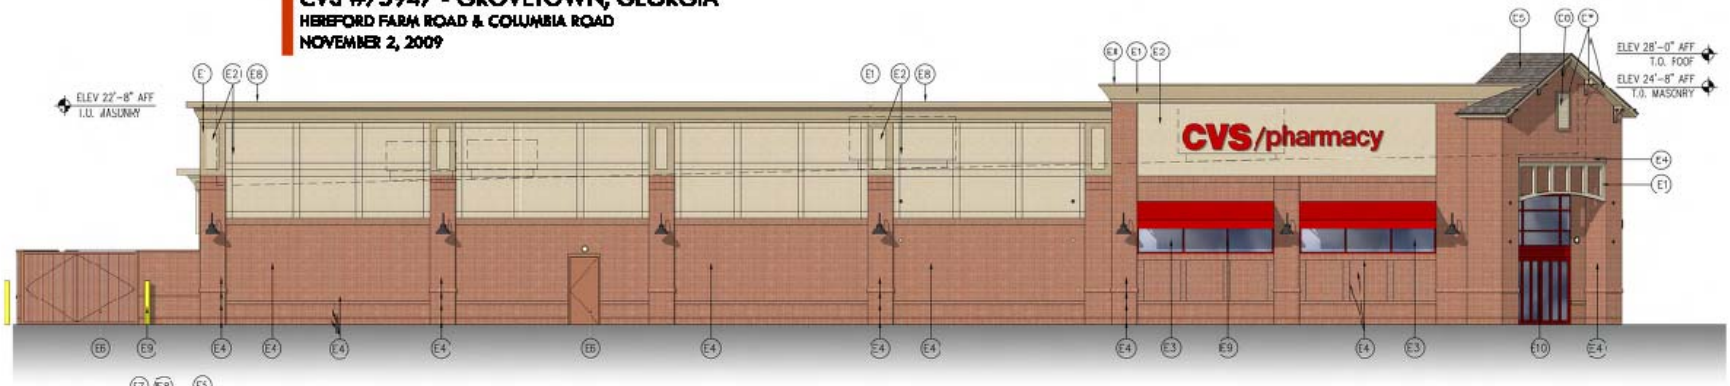


LEFT SIDE ELEVATION

FRONT ELEVATION

### EXTERIOR FINISH SCHEDULE

| TAG | MATERIAL / DESCRIPTION | COLOR | NOTES | TAG | MATERIAL / DESCRIPTION | COLOR | NOTES |
|---|---|---|---|---|---|---|---|
| E1 | EIFS | STO COLOR TO MATCH SW 6143 BASKET BEIGE | CORNICE | E7 | PAINT | SW 6143 BASKET BEIGE | |
| E2 | EIFS | STO COLOR TO MATCH SW 6141 SOFTER TAN | INSTALLED PER MANUF. SPECS | E8 | PAINT | SW 6141 SOFTER TAN | |
| E3 | CLEAR GLASS | | | E9 | PAINT | OSHA YELLOW | TYP FOR ALL PIPE BOLLARDS |
| E4 | BRICK | WRENFIELD MODULAR BY BORAL | DESERT BUFF BY HOLCIM | E10 | PREFINISHED METAL COPING | COLOR TO MATCH "E1" EFS | |
| E5 | ASPHALT FIBERGLASS SHINGLES | DRIFTWOOD | | E11 | ALUM STOREFRONT | CVS RED | |
| E6 | PAINT | BENJAMIN MOORE TO MATCH E4 | HOLLOW MTL DOORS/FRAMES, GUTTERS/DOWNSPOUTS | E12 | ALUM AUTOMATIC DOOR | CVS RED | |

LITTLE
DIVERSIFIED ARCHITECTURAL CONSULTING

5815 Westpark Drive
Charlotte, North Carolina 28217
704.525.6350

CVS/pharmacy

**Owner/Developer**: Village at Hereford Farm, LLC

**Location**: Village at Hereford Farm

**Square Footage**: 13,225

**Architectural Consulting Firm**: Little Diversified Architectural Consulting

**Architect**: Tim Morrison