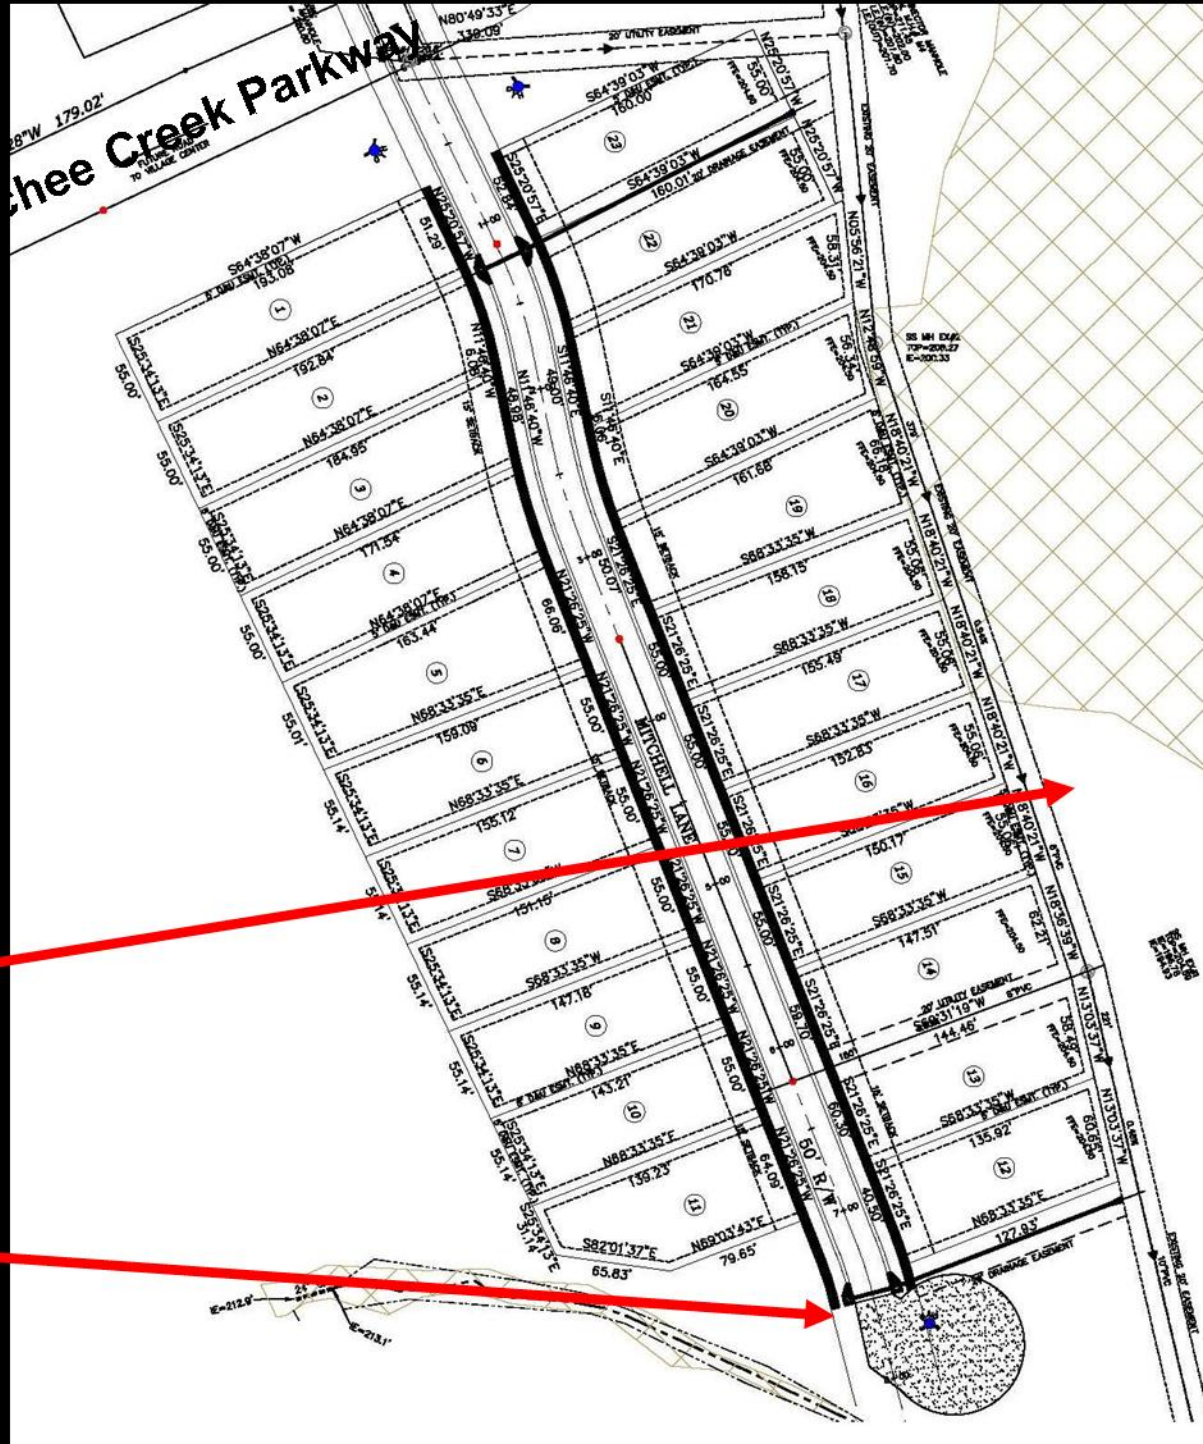
Chee Creek Parkway
MITCHELL LANE
60' R/W