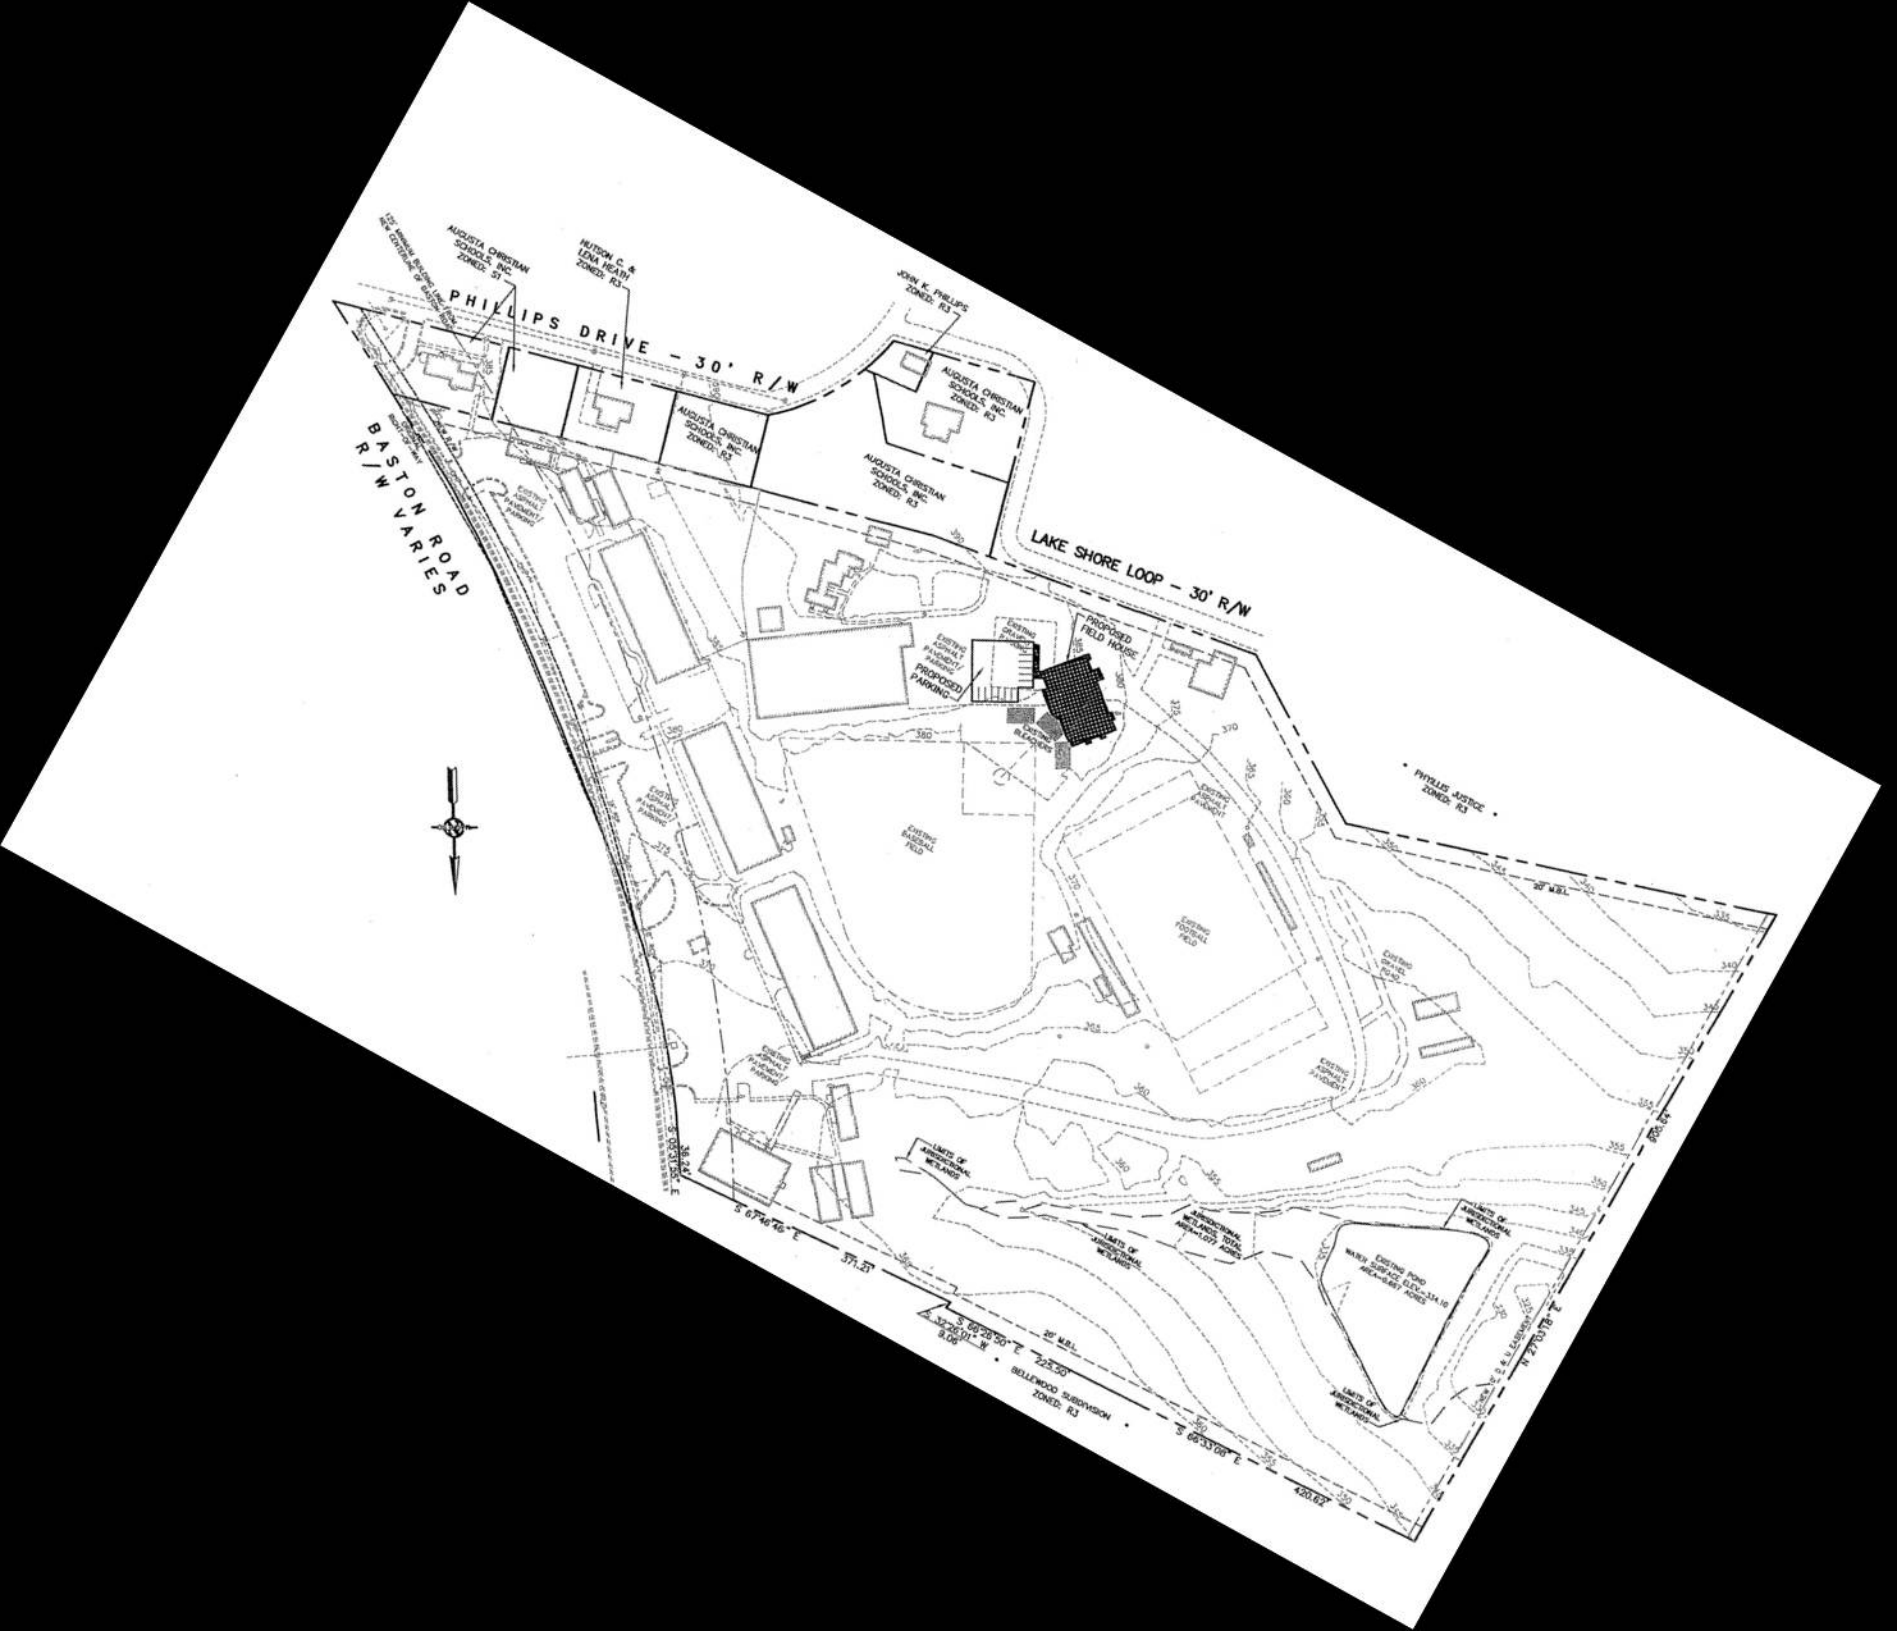
PHILLIPS DRIVE - 30' R/W
LAKE SHORE LOOP - 30' R/W
BASTON ROAD
R/W VARIES
AUGUSTA CHRISTIAN SCHOOLS, INC. ZONED: S1
HUTSON C. & LENA HEATH ZONED: R3
JOHN K. PHILLIPS ZONED: R3
AUGUSTA CHRISTIAN SCHOOLS, INC. ZONED: R3
AUGUSTA CHRISTIAN SCHOOLS, INC. ZONED: R3
AUGUSTA CHRISTIAN SCHOOLS, INC. ZONED: R3
PROPOSED FIELD HOUSE
PROPOSED PARKING
EXISTING BLEACHERS
EXISTING BASEBALL FIELD
EXISTING FOOTBALL FIELD
EXISTING GRAVEL ROAD
EXISTING ASPHALT PAVEMENT
PHYLLIS JUSTICE ZONED: R3
LIMITS OF JURISDICTIONAL WETLANDS
JURISDICTIONAL WETLANDS, TOTAL AREA=1.077 ACRES
EXISTING POND WATER SURFACE ELEV.=334.10 AREA=0.887 ACRES
BELLEWOOD SUBDIVISION ZONED: R3
20' M.B.L.
S 67°46'46" E
371.21'
S 66°33'06" E
420.62'
S 66°26'50" E
225.50'
N 27°03'18" E
905.64'